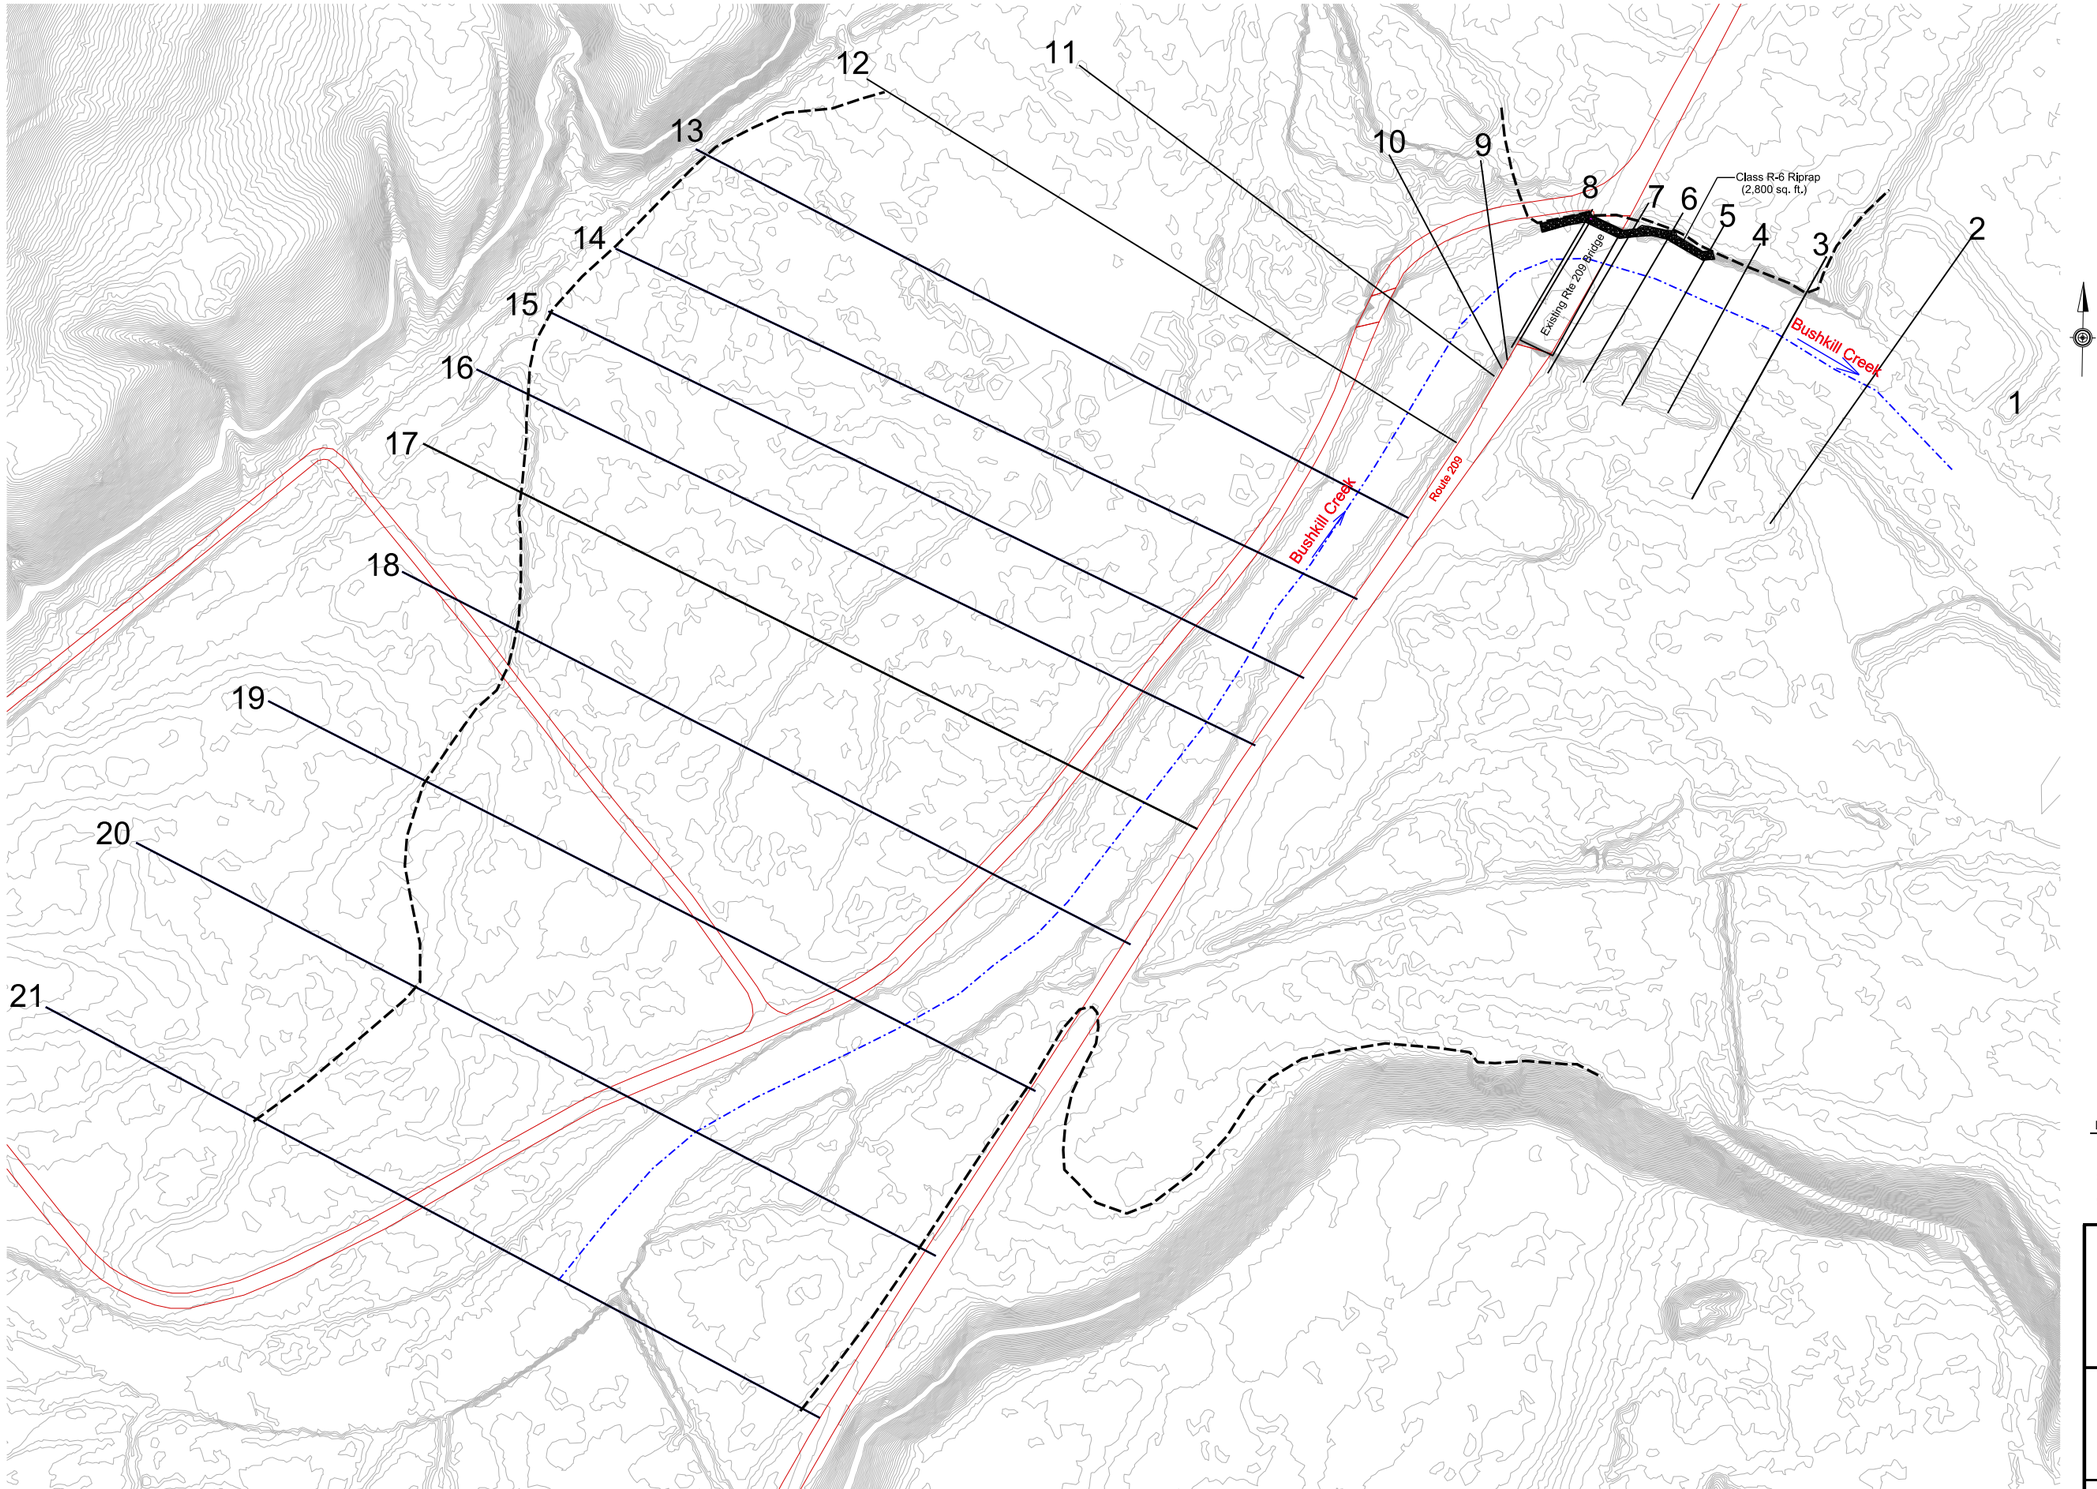

0 50 100 FEET

DATA SOURCES:

The topographic information in the vicinity of the project site was provided by LiDAR data and survey.

COORDINATES, BEARINGS AND DISTANCES SHOWN HEREON ARE REFERRED TO PENNSYLVANIA STATE COORDINATE SYSTEM (NAD83, NAVD88)

FLOODPLAIN STUDY
BUSHKILL CREEK
AT U.S. ROUTE 209
Pike County, Pennsylvania

CENTURY ENGINEERING
10710 Gilroy Road, Hunt Valley, MD 21031
Phone: 443.589.2400 Fax: 443.589.2401
www.centuryeng.com

ISSUE DATES			
REVIEW:	12.06.2021	BASE:	
BID:		DRAWN:	
PERMIT:		DESIGNED:	
CONSTRUCTION:		CHECKED BY:	
		DATE CHECKED:	
SCALE:	1" = 100'	DRAWING:	L.2
PROJECT NO.:			